Lakeside Landscape Plan (1:500)

Rev	Date	By	Details
B	17/02/19	BG	Graphics changes
A	16/12/19	BG	Original concept design

Green Pine Consultants

Landscape Architecture ¦ Countryside Management ¦ Project Management ¦ Community Planning

Portlaoise, Co. Laois ¦ Ballycastle, Co. Antrim
+353(0)87 7829477 | +44(0)7725 741920
greenpineconsultants@gmail.com
www.greenpineconsultants.com

Copyright Green Pine Consultants 2019

Client: Kilminchy Homeowners

Project title: Kilminchy Green Infrastructure Plan

Drawing title: Kilminchy Lakeside Landscape & Footpath Plan

Drawn by: BG | Scale: As Shown @ A1

Approved by: BG | Date: December 2019

Status: Design

Drawing no: 00118BG_LP_01 | Revision: B

Self Binding Path & Dry-stacked Stone Retaining Wall Section (1:20)

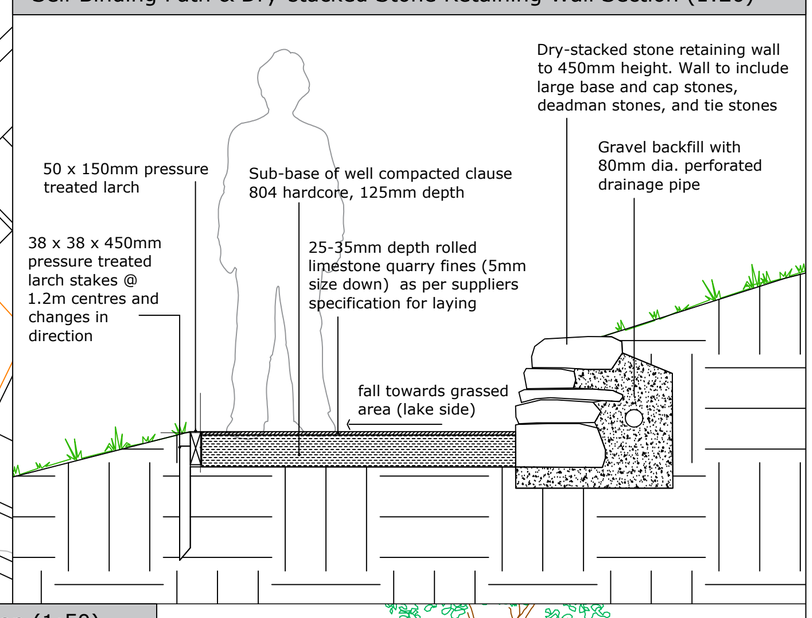

Path & Retaining Wall Section (1:50)

Notes:

- Exact line of path to be agreed on site with the client and will take account of localised ground conditions
- Path on western side of the lakes to run along the line of the old gravel path
- A dry-stacked stone retaining wall to be constructed on the steep sloped section of the eastern side of the middle lake. Allow for 50m length at 450mm height as per section detail.
- The slope gradient on any path section should not exceed 1:12 and where possible should be built to 1:20 gradient.
- Spoil created from the construction works should be regraded within Kilminchy Estate park space at agreed location and re-seeded with lawn seed upon completion.
- The grass edges along the paths, and any disturbed areas due to the construction works should be levelled and re-seeded as required to leave a neat and tidy finish upon completion.

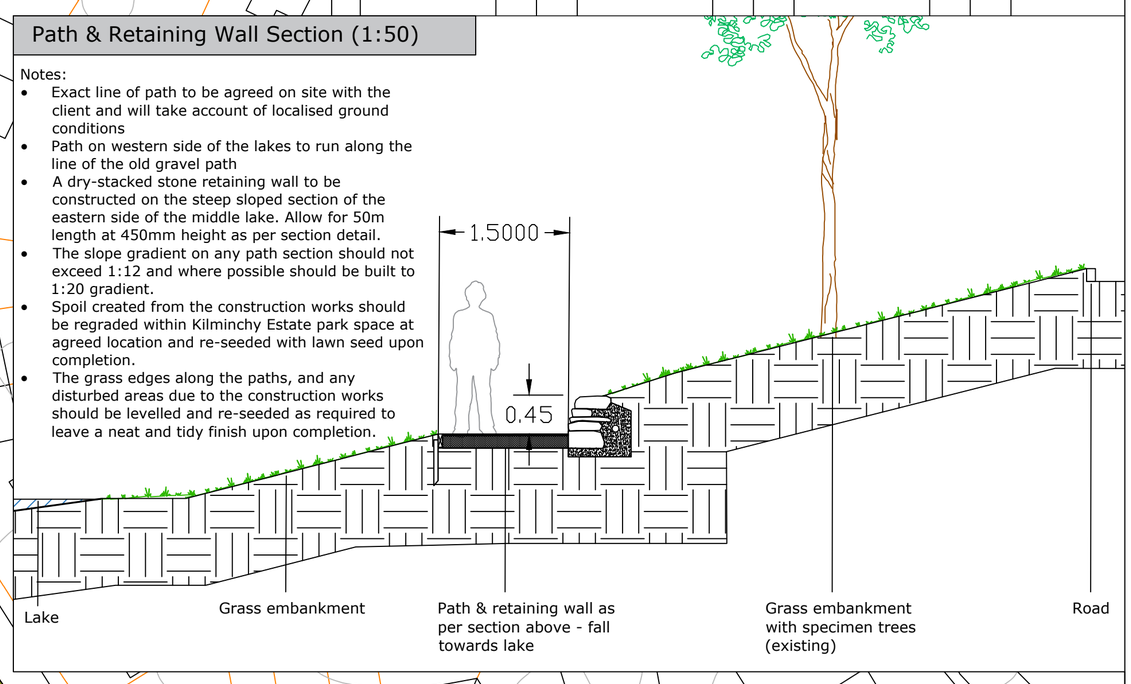

Legend

- Existing Tree Planting
- Proposed Native Tree Planting
- Wildflower Meadow - established 2019 (~2,211m²)
- Wildflower Meadow - future plans (~2,184m²)
- Amenity Lawn Grass
- Reed Bed
- Lakes
- Existing Path
- Proposed Path - Phase 1 (1.5m (w) x 905m (l))
- Proposed Path - Phase 2
- Dry-stacked Stone Retaining Wall - Natural Stone (50m length)
- Wildlife Interpretation Sign (approx. location)

Lakeside Landscape Plan (1:500)